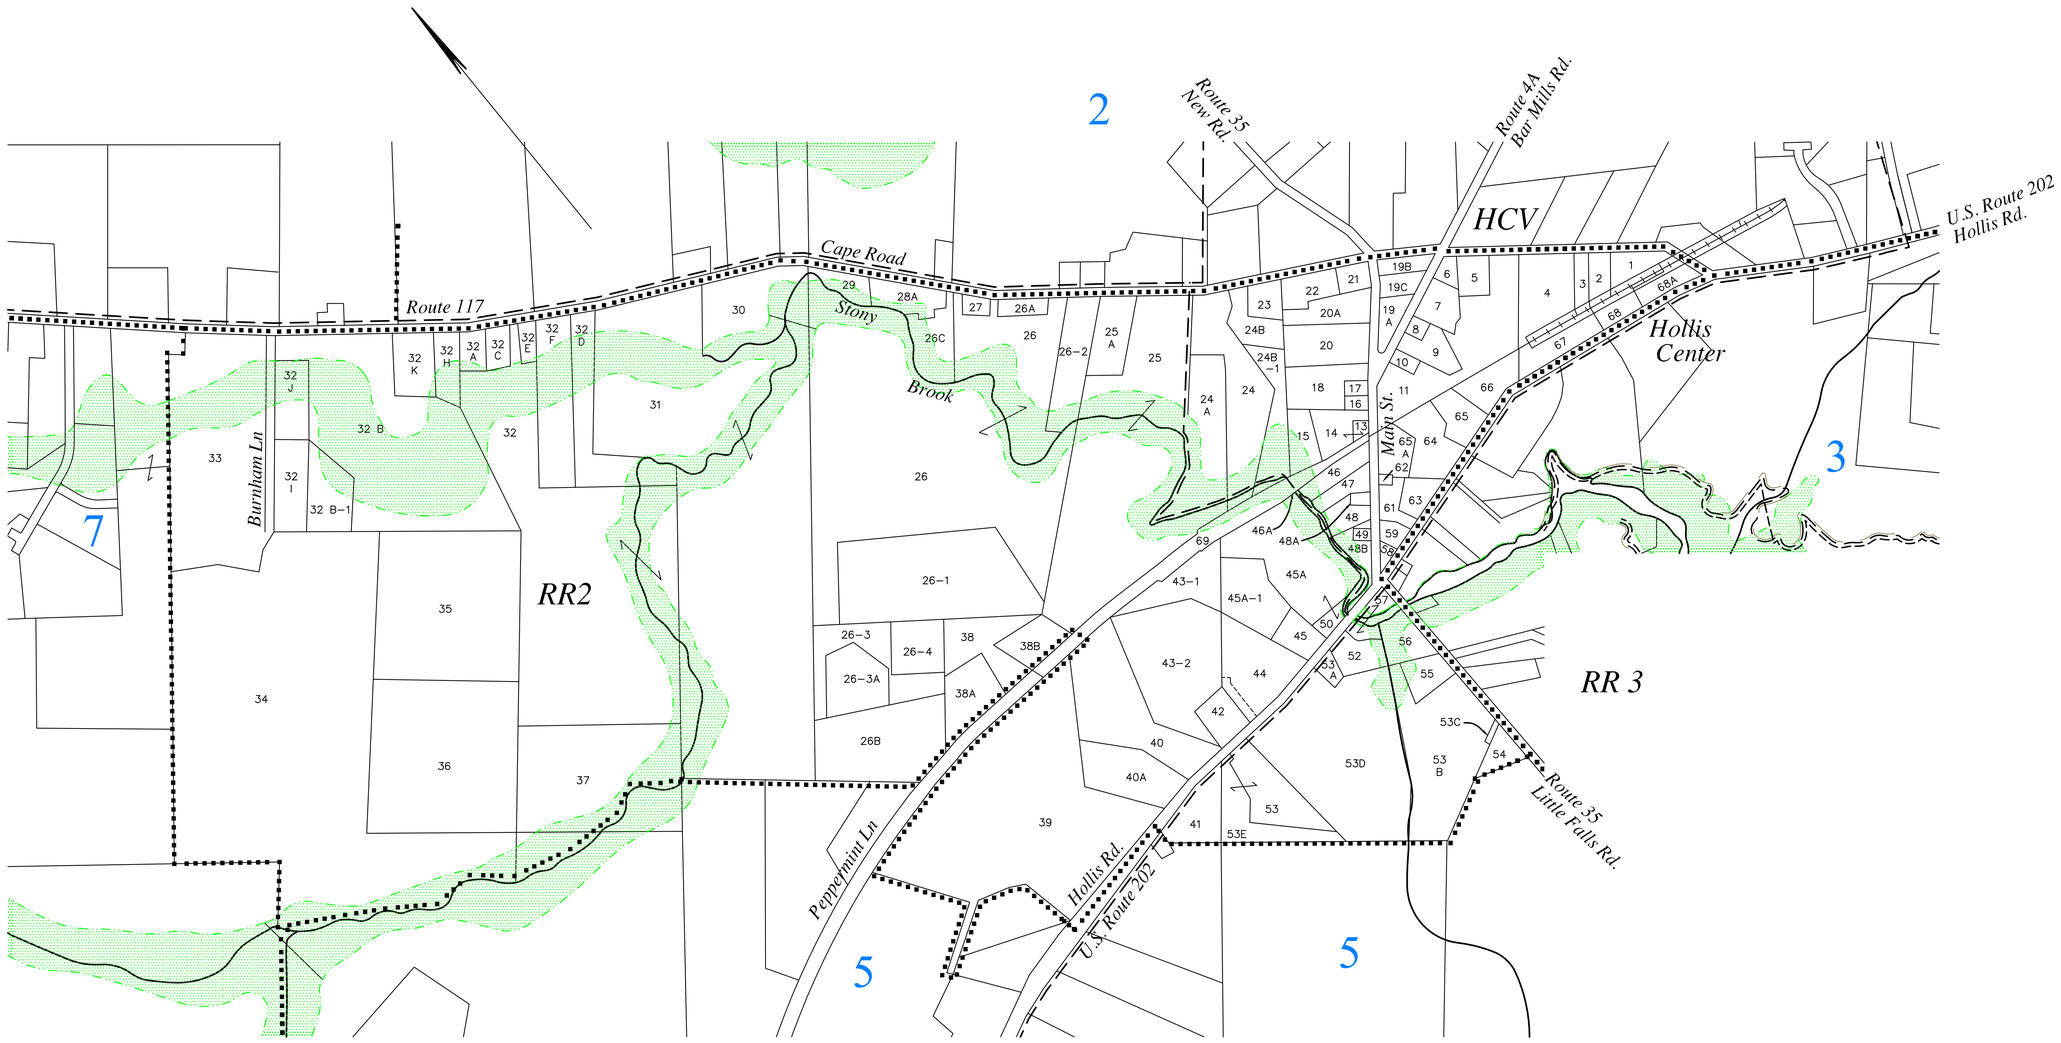

BH2M

Berry, Huff, McDonald, Milligan Inc.
Engineers, Surveyors

28 State Street Tel. (207) 839-2771
Gorham, Maine 04038 Fax (207) 839-8250

Legend

Cemetery
Boundaries
Parcel
Adjacent Sheets 3
Zoning Limits
Resource Protection Area

For Assessment purposes
Not to be used for conveyances

Data taken from plans by
James W. Sewall Company

REVISED & REPRINTED BY
CAI Technologies
Precision Mapping. Geospatial Solutions.
11 PLEASANT STREET, LITTLETON, NH 03561
800.322.4540 - WWW.CAI-TECH.COM

Scale: 1" = 400'±
400' 0 400' 800'

Tax Map

Hollis, Maine

Updated April 1998, 2002, 2005, 2008, 2014, 2015, 2016

Sheet
1