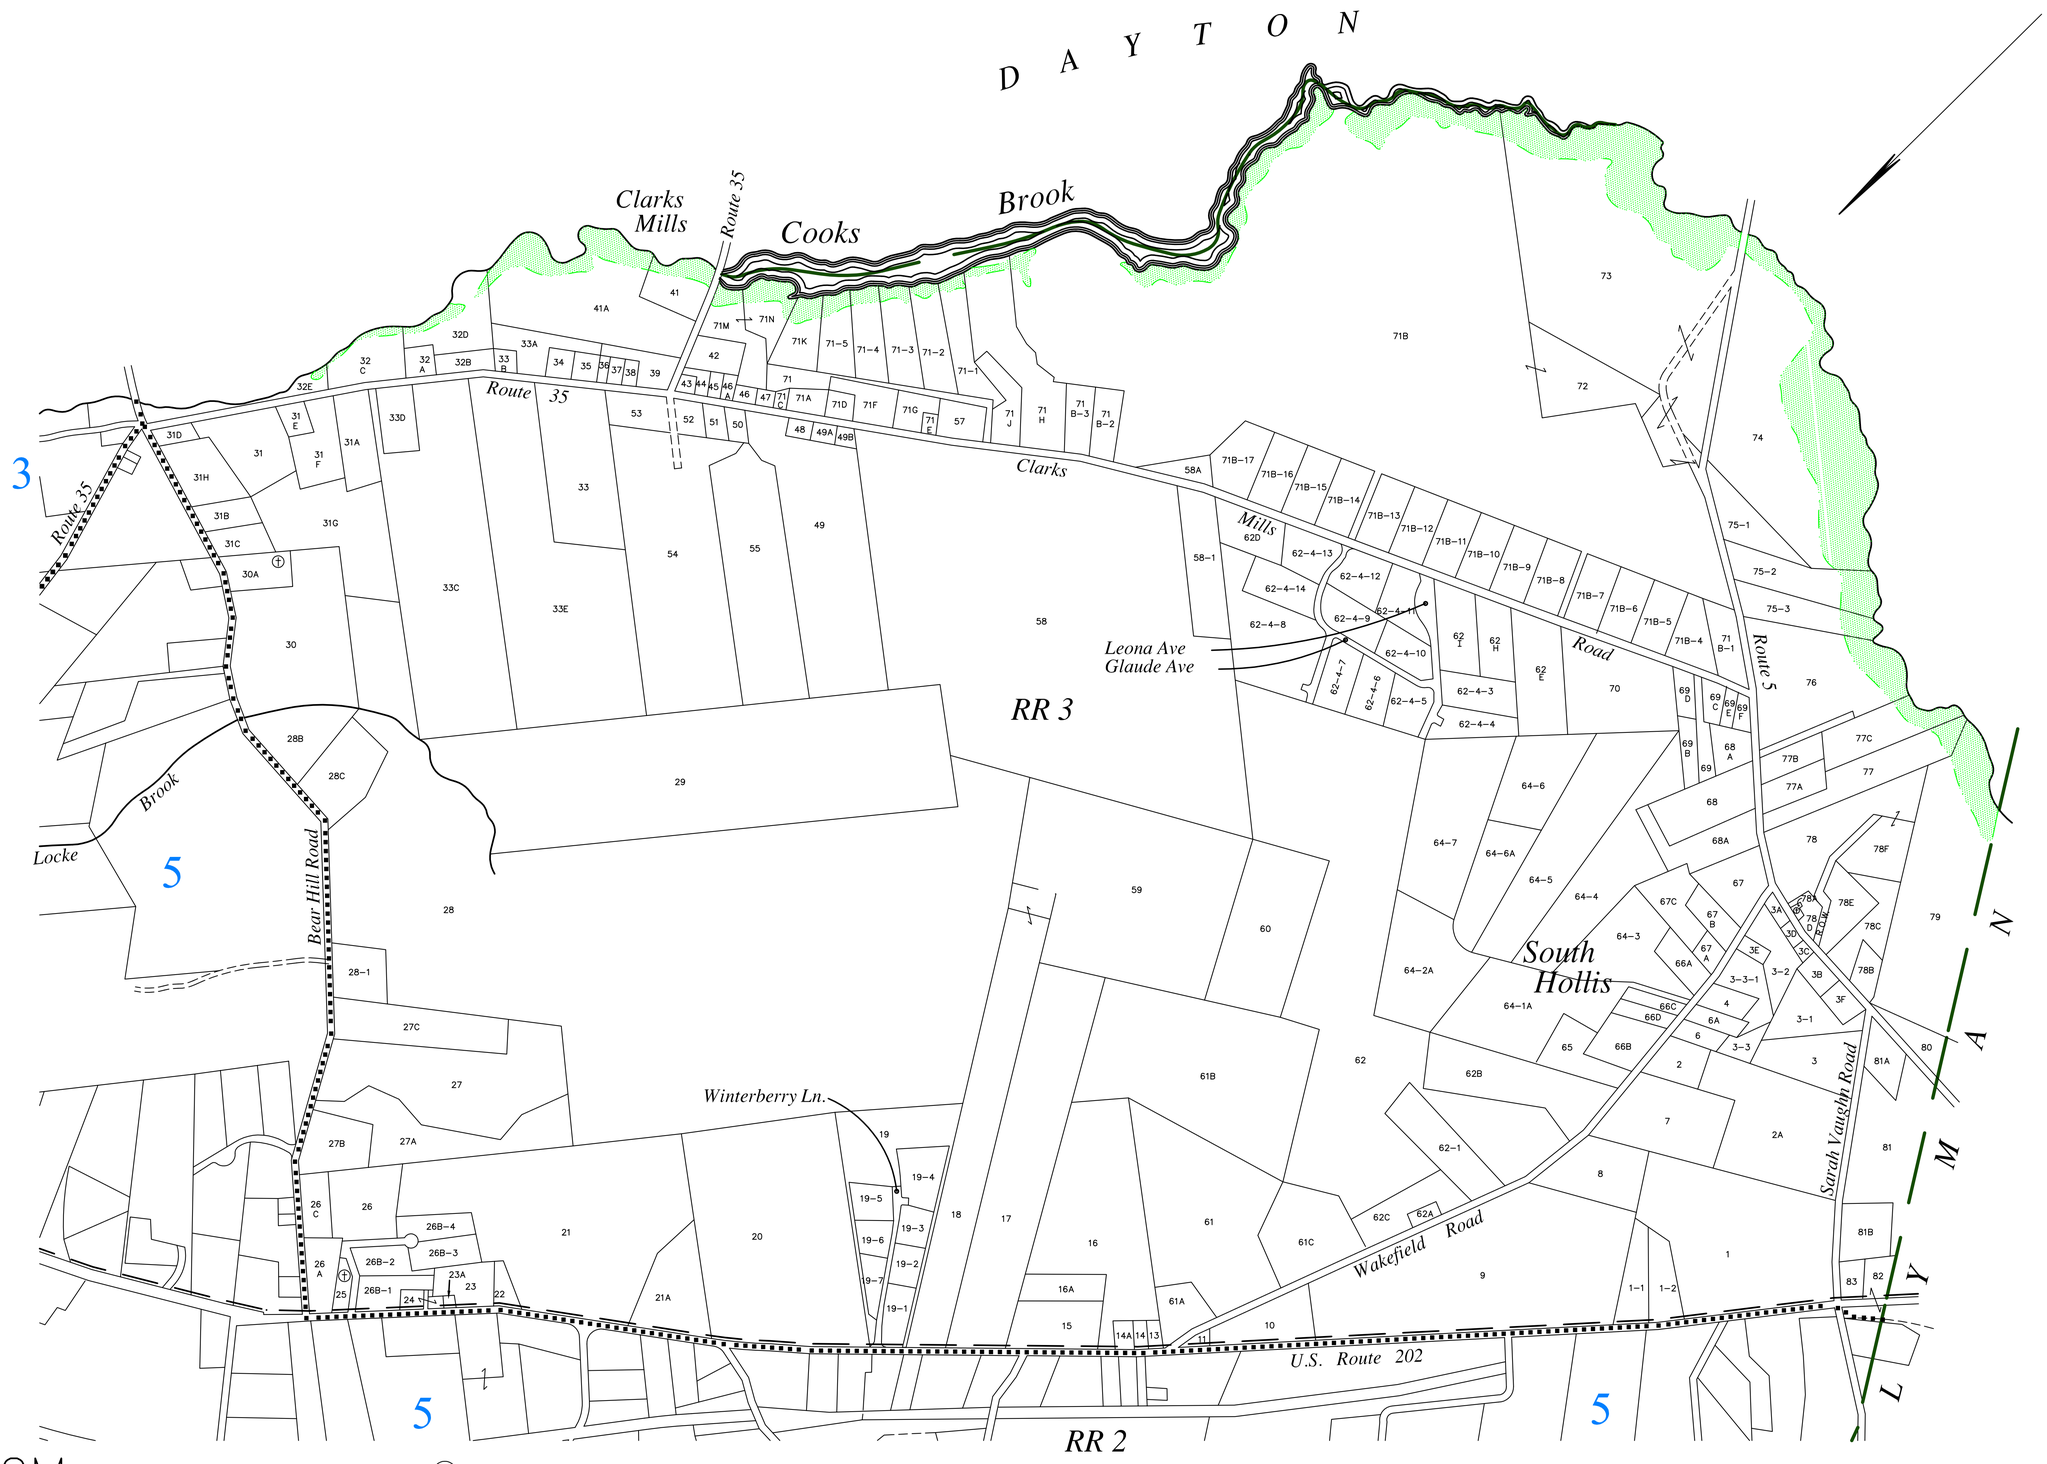

BH2M

Berry, Huff, McDonald, Milligan Inc.
Engineers, Surveyors

28 State Street Tel. (207) 839-2771
Gorham, Maine 04038 Fax (207) 839-8250

Legend

Cemetery
Boundaries
Parcel
Adjacent Sheets
Zoning Limits
Resource Protection Area

For Assessment purposes
Not to be used for conveyances

Data taken from plans by
James W. Sewall Company

REVISED & REPRINTED BY
CAI Technologies
Precision Mapping. Geospatial Solutions.
11 PLEASANT STREET, LITTLETON, NH 03561
800.322.4540 - WWW.CAI-TECH.COM

Scale: 1" = 500'
500' 0 250' 500' 1000'

Tax Map

Hollis, Maine

Updated April 1998, 2002, 2005, 2008, 2014

Sheet
4